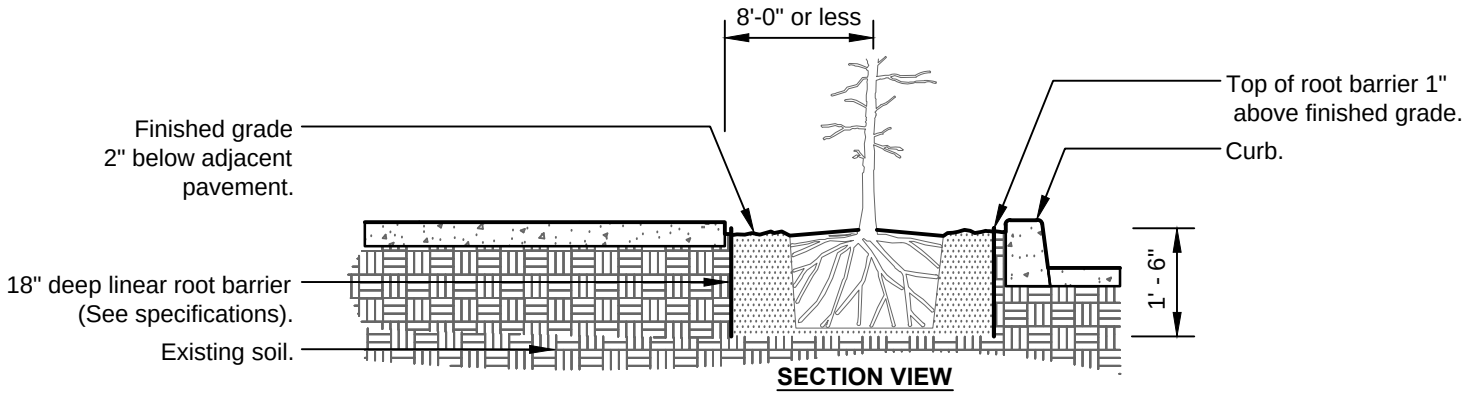

SECTION VIEW

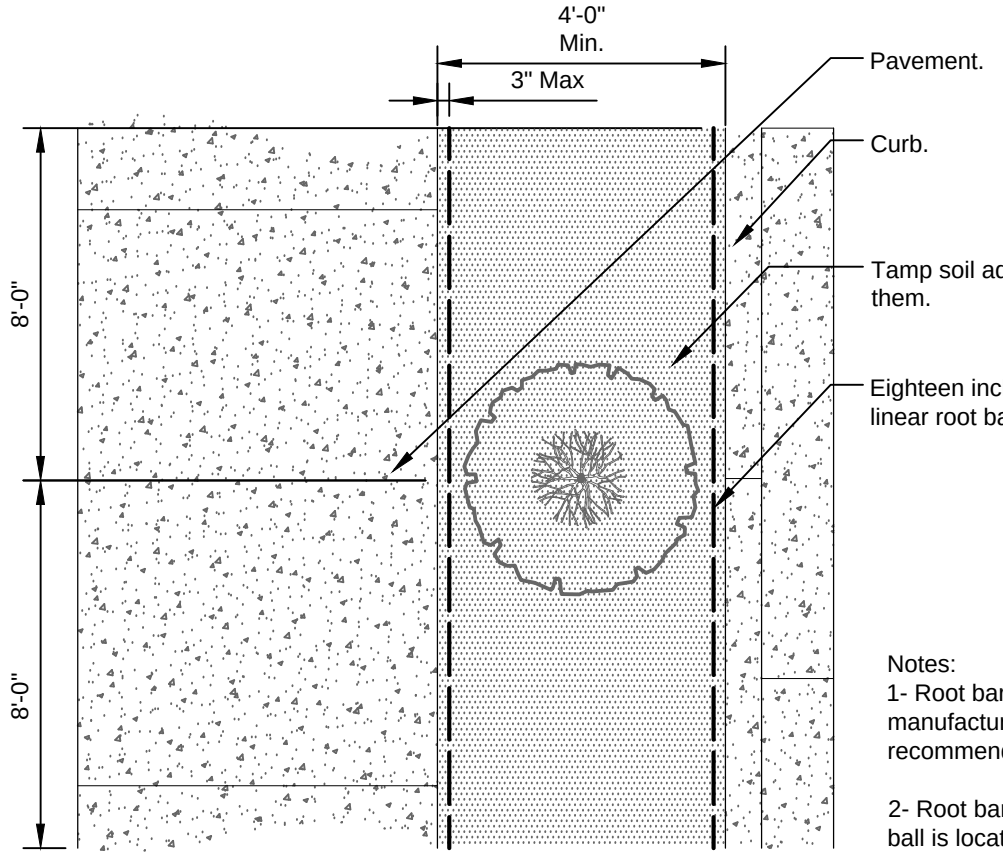

PLAN VIEW

Notes:
1- Root barriers shall be installed per manufacturer's specifications and recommendations.

2- Root barriers shall be installed when root ball is located within 8' of pavement.

S-X ROOT BARRIERS

URBAN TREE FOUNDATION © 2014
OPEN SOURCE FREE TO USE